© Stone + Associates Ltd - Do Not Scale From This Drawing

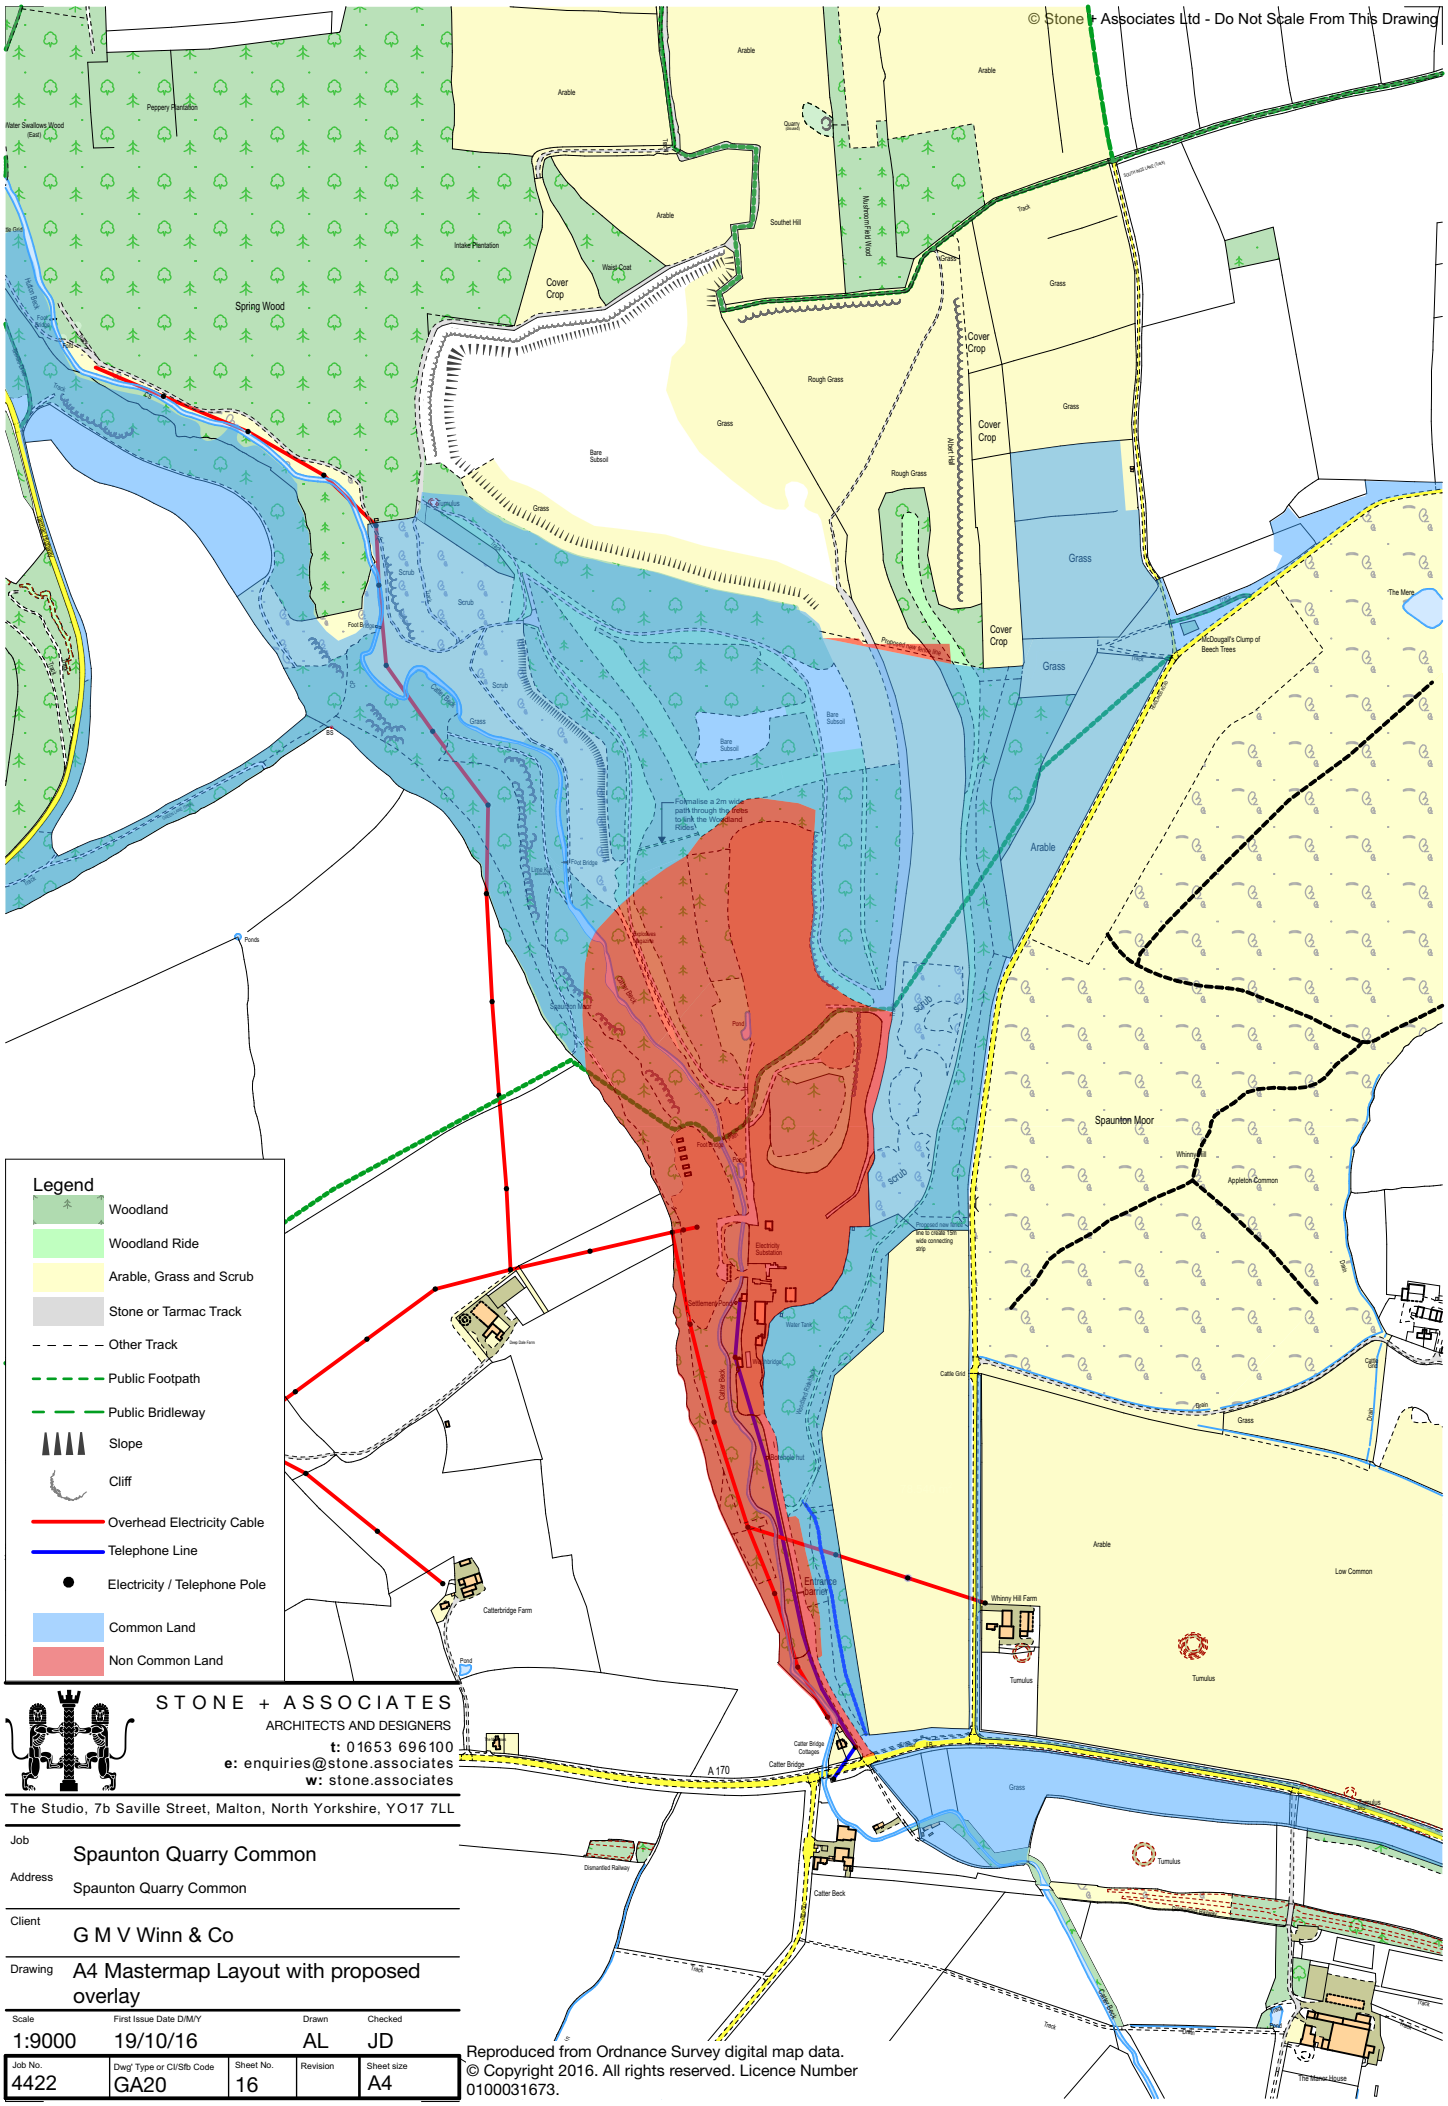

STONE + ASSOCIATES
ARCHITECTS AND DESIGNERS
t: 01653 696100
e: enquiries@stone.associates
w: stone.associates
The Studio, 7b Saville Street, Malton, North Yorkshire, YO17 7LL

Job	Spaunton Quarry Common
Address	Spaunton Quarry Common
Client	G M V Winn & Co
Drawing	A4 Mastermap Layout with proposed overlay

Scale	First Issue Date D/M/Y	Drawn	Checked
1:9000	19/10/16	AL	JD

Job No.	Dwg' Type or CI/Sfb Code	Sheet No.	Revision	Sheet size
4422	GA20	16		A4

Reproduced from Ordnance Survey digital map data. © Copyright 2016. All rights reserved. Licence Number 0100031673.